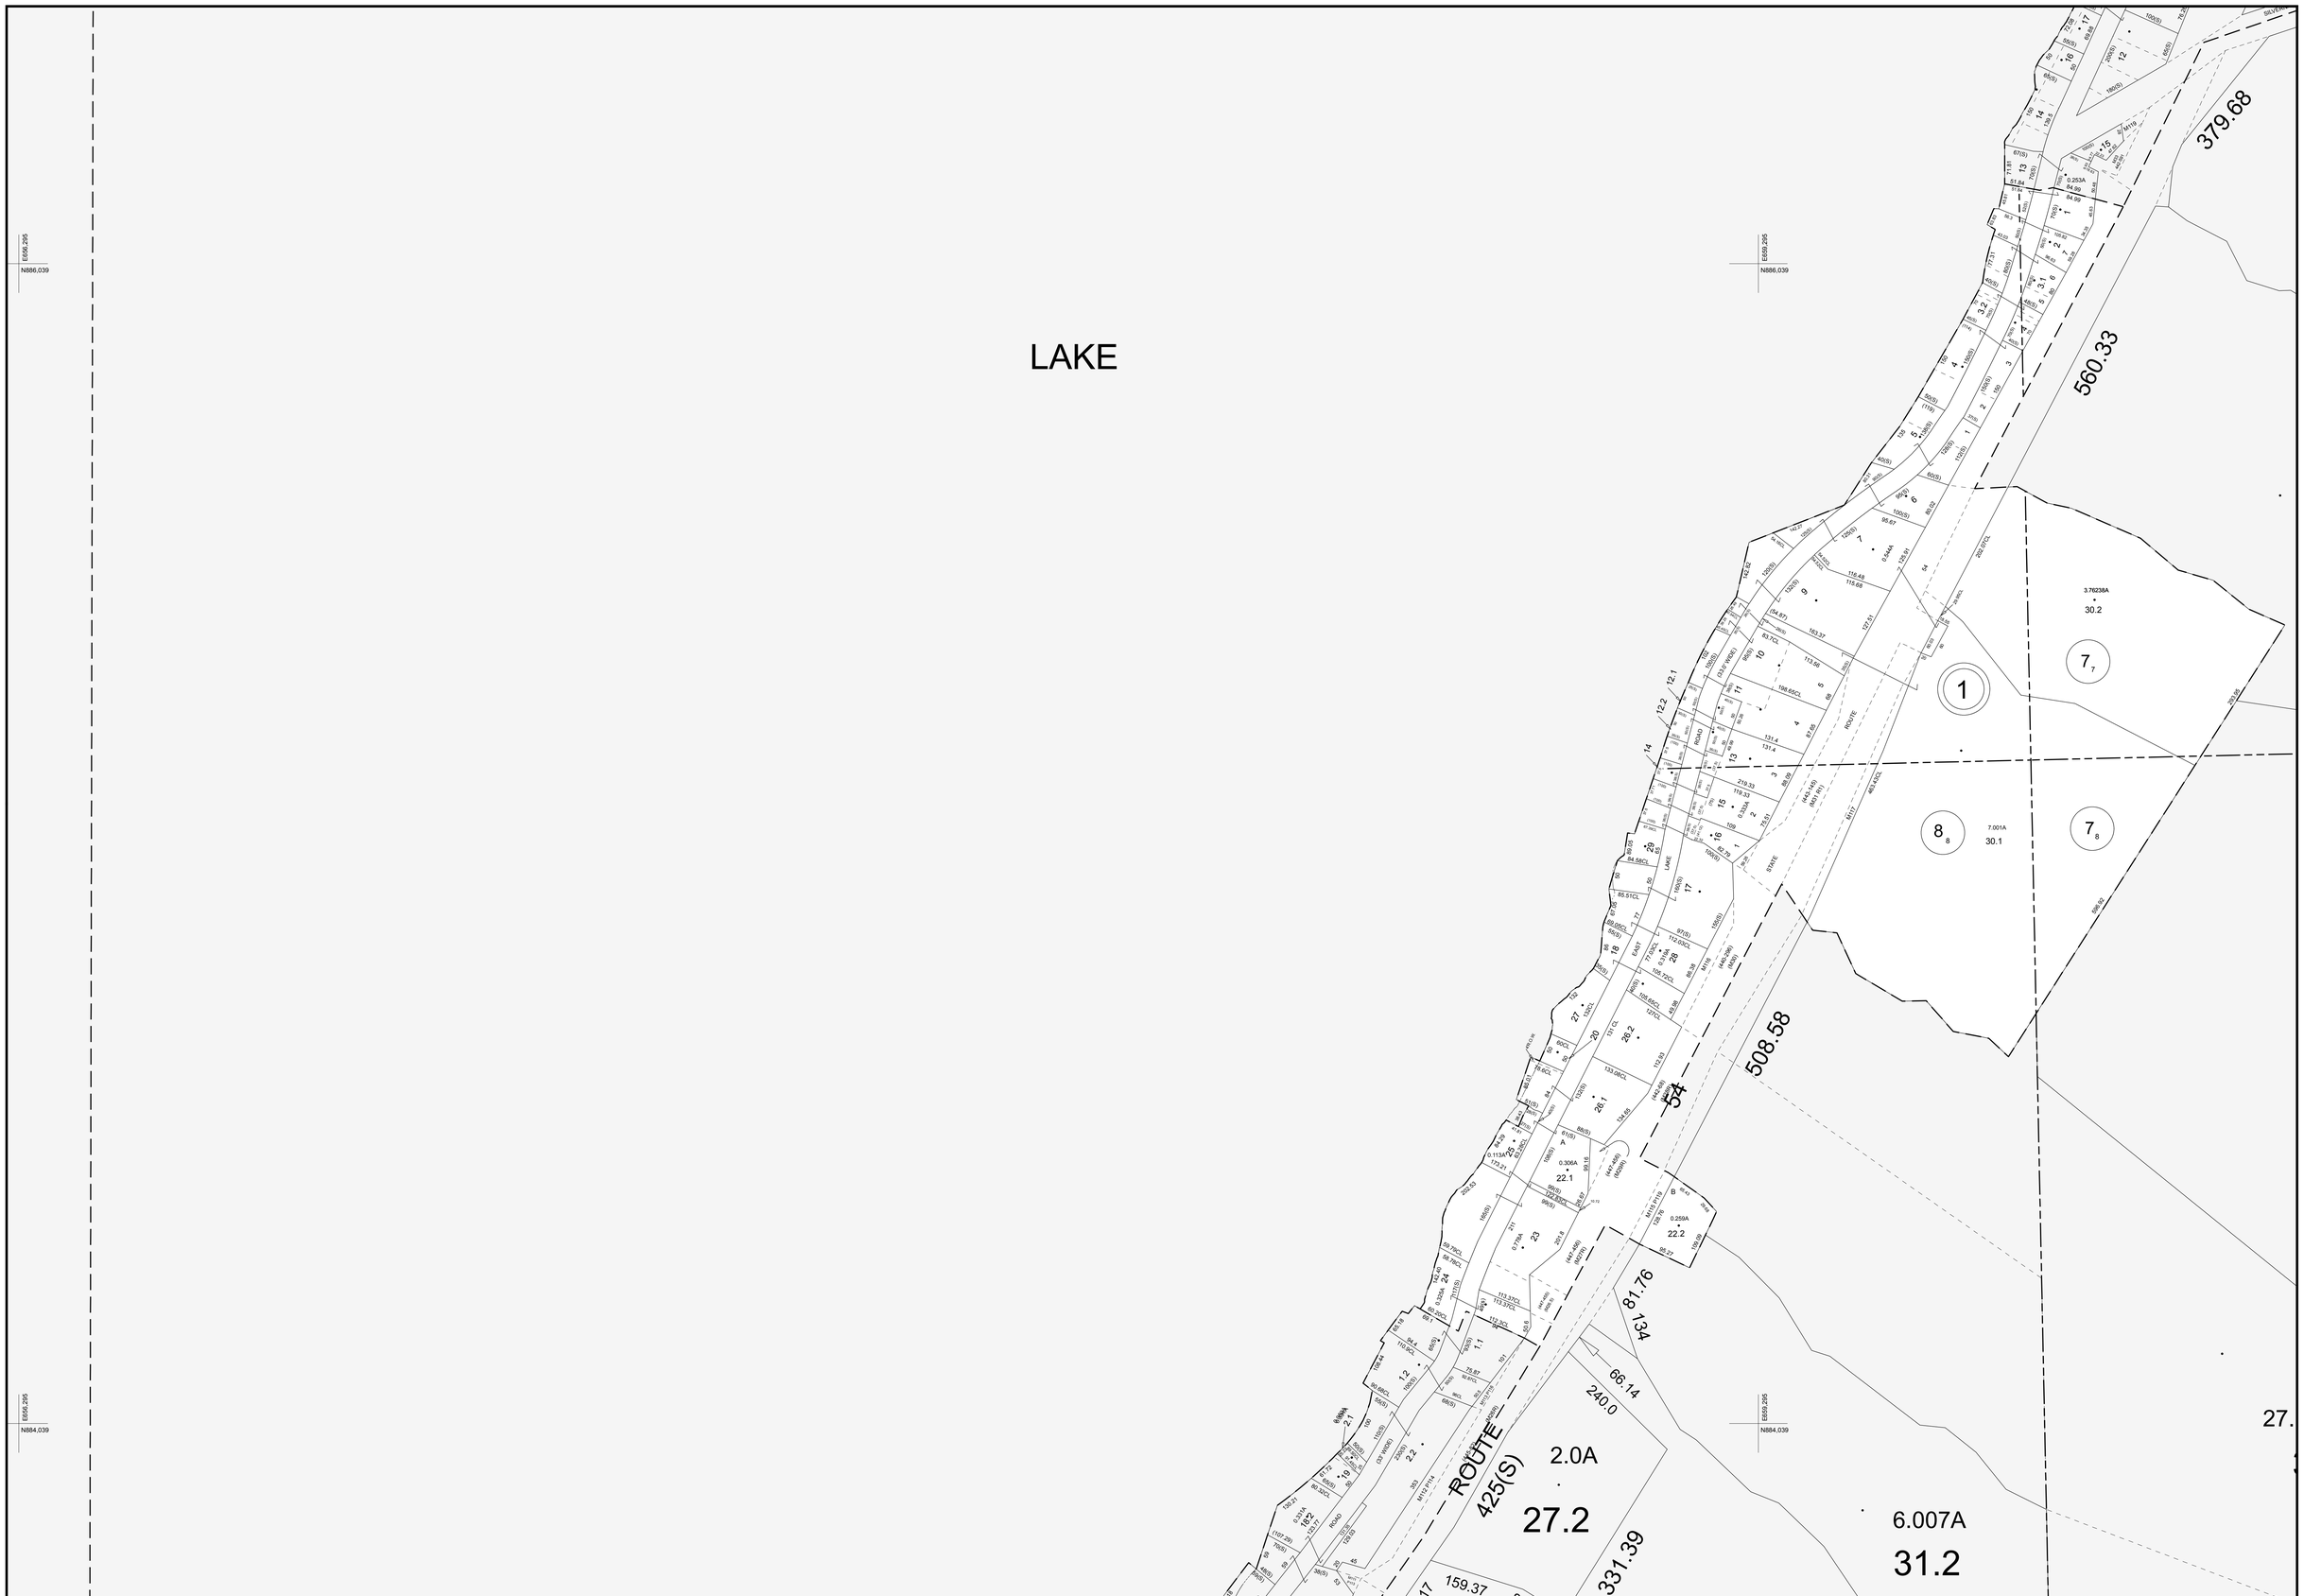

PREPARED BY

REAL PROPERTY TAX SERVICE AGENCY

PREPARED FOR

STEUBEN COUNTY BOARD OF SUPERVISORS

BATH, NEW YORK

These maps prepared for TAX Purposes only - not intended for use in the conveyance of land. Information subject to corrections as might result from an accurate instrument survey.

DIGITAL MAPPING PREPARED BY
WEILER MAPPING, INC. APR. 29, 1995

CONVERTED TO ESRI GEODATABASE 2006

REVISION TABLE

DATE	MADE BY	CHANGES OR ADDITIONS

SPECIAL DISTRICTS

SCHOOL: HAMMONDSPORT CENTRAL SCHOOL DISTRICT 467201	FIRE: URBANA FIRE PROTECTION NO.1 FD721
LIGHT:	WATER:
SEWER:	AGRICULTURAL:

LEGEND

PROPERTY LINE	TOWN LINE	FIRE DISTRICT LINE	GREAT LOT N
ORIGINAL LOT LINE	VILLAGE LINE	DENOTES COMMON OWNER	CALCULATED ACREAGE 7.5 A (C)
RAILROAD	BLOCK LIMIT	PRIVATE ROAD (SMITH RD)	DEED ACREAGE 17.5 A
STREAM OR DITCH	GREAT LOT LINE	TAX MAP BLOCK N	SCALED DIMENSION 225 (S)
ROAD OR RAILROAD BNDY.	SCHOOL DISTRICT LINE SCH	TAX MAP PARCEL N 116.00-1-11	DEED DIMENSION 173.2
COUNTY LINE	WATER DISTRICT LINE W	FILED PLAN LOT N 14	COORDINATE LOCATOR 67713-107711

NORTH

104.08	105.05	105.06
104.12		105.10
104.16	105.13	105.14

SHEET INDEX

GRAPHIC SCALE
1" = 100'
100 0 100

TAX MAP
TOWN OF URBANA
STEUBEN COUNTY, NEW YORK

105.09

MAP DATE 02-18-05